Side elevations apply to specific plots only - refer to site plan for locations

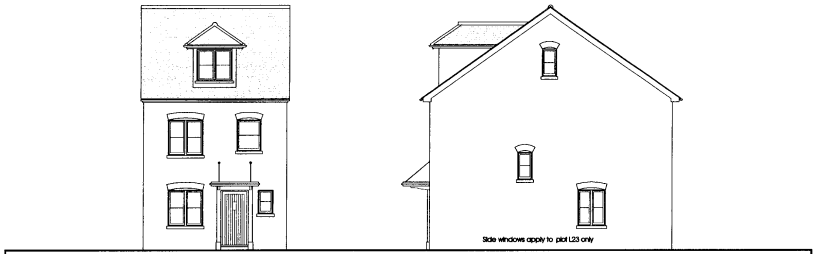

FRONT SIDE RIGHT

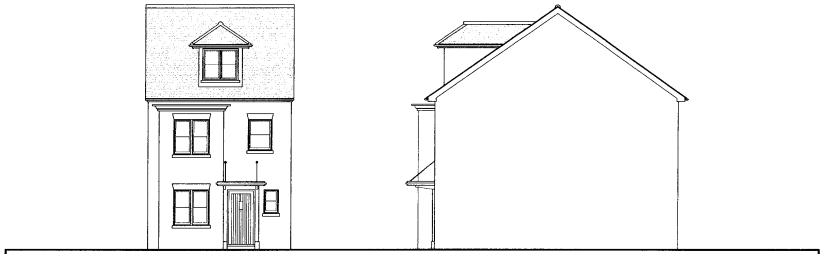

FRONT SIDE RIGHT

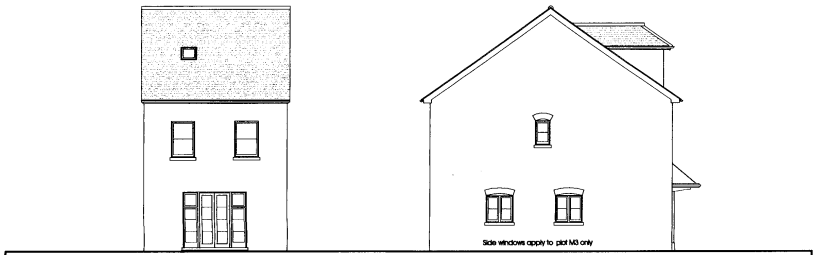

REAR SIDE LEFT

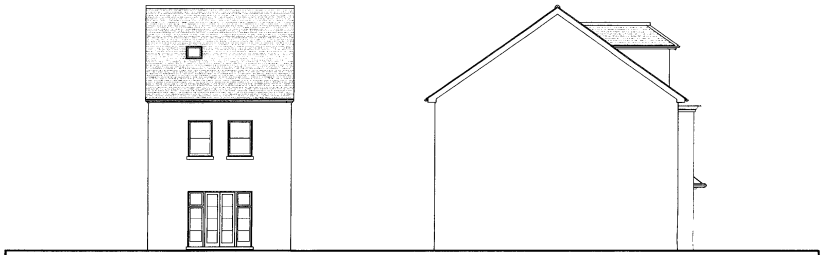

REAR SIDE LEFT

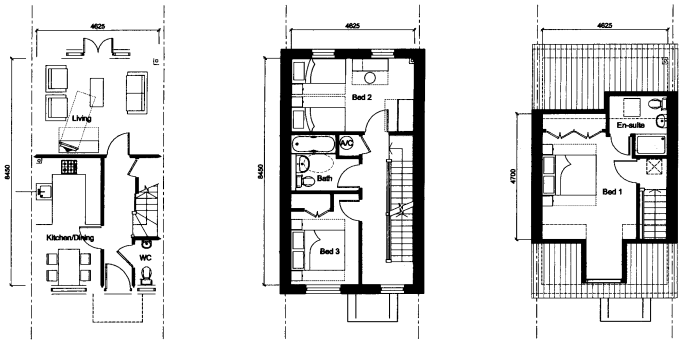

GROUND FLOOR FIRST FLOOR SECOND FLOOR

3E-T1 TYPE (103.3m²)
3 bed house

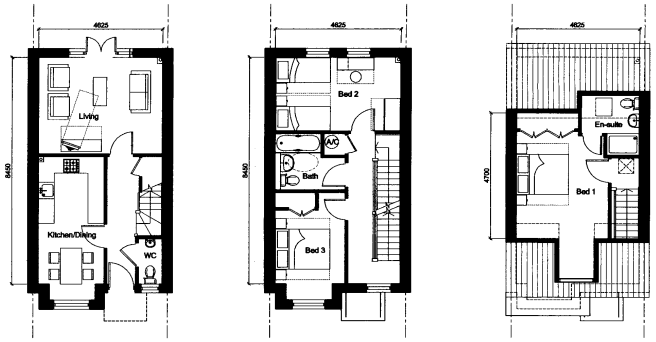

GROUND FLOOR FIRST FLOOR SECOND FLOOR

3E-T2 TYPE (105.36m²)
3 bed house

MC 2006/0093

ORIGINAL

MEDWAY
24 JAN 2006
RECEIVED

Persimmon Homes S.E.

Rev A 18.01.06 Canopy extended in Type 3E-T2 as per client instruction dated 04.01.06 and 12.01.06 (ed) ( )

Medway Gate
Cuxton

title Phase 1 House Types
3E-T1 / 3E-T2

drawing no A3760/2.1/26 Rev A

drawn GS
checked
scale 1:100
date 12.05

PRP